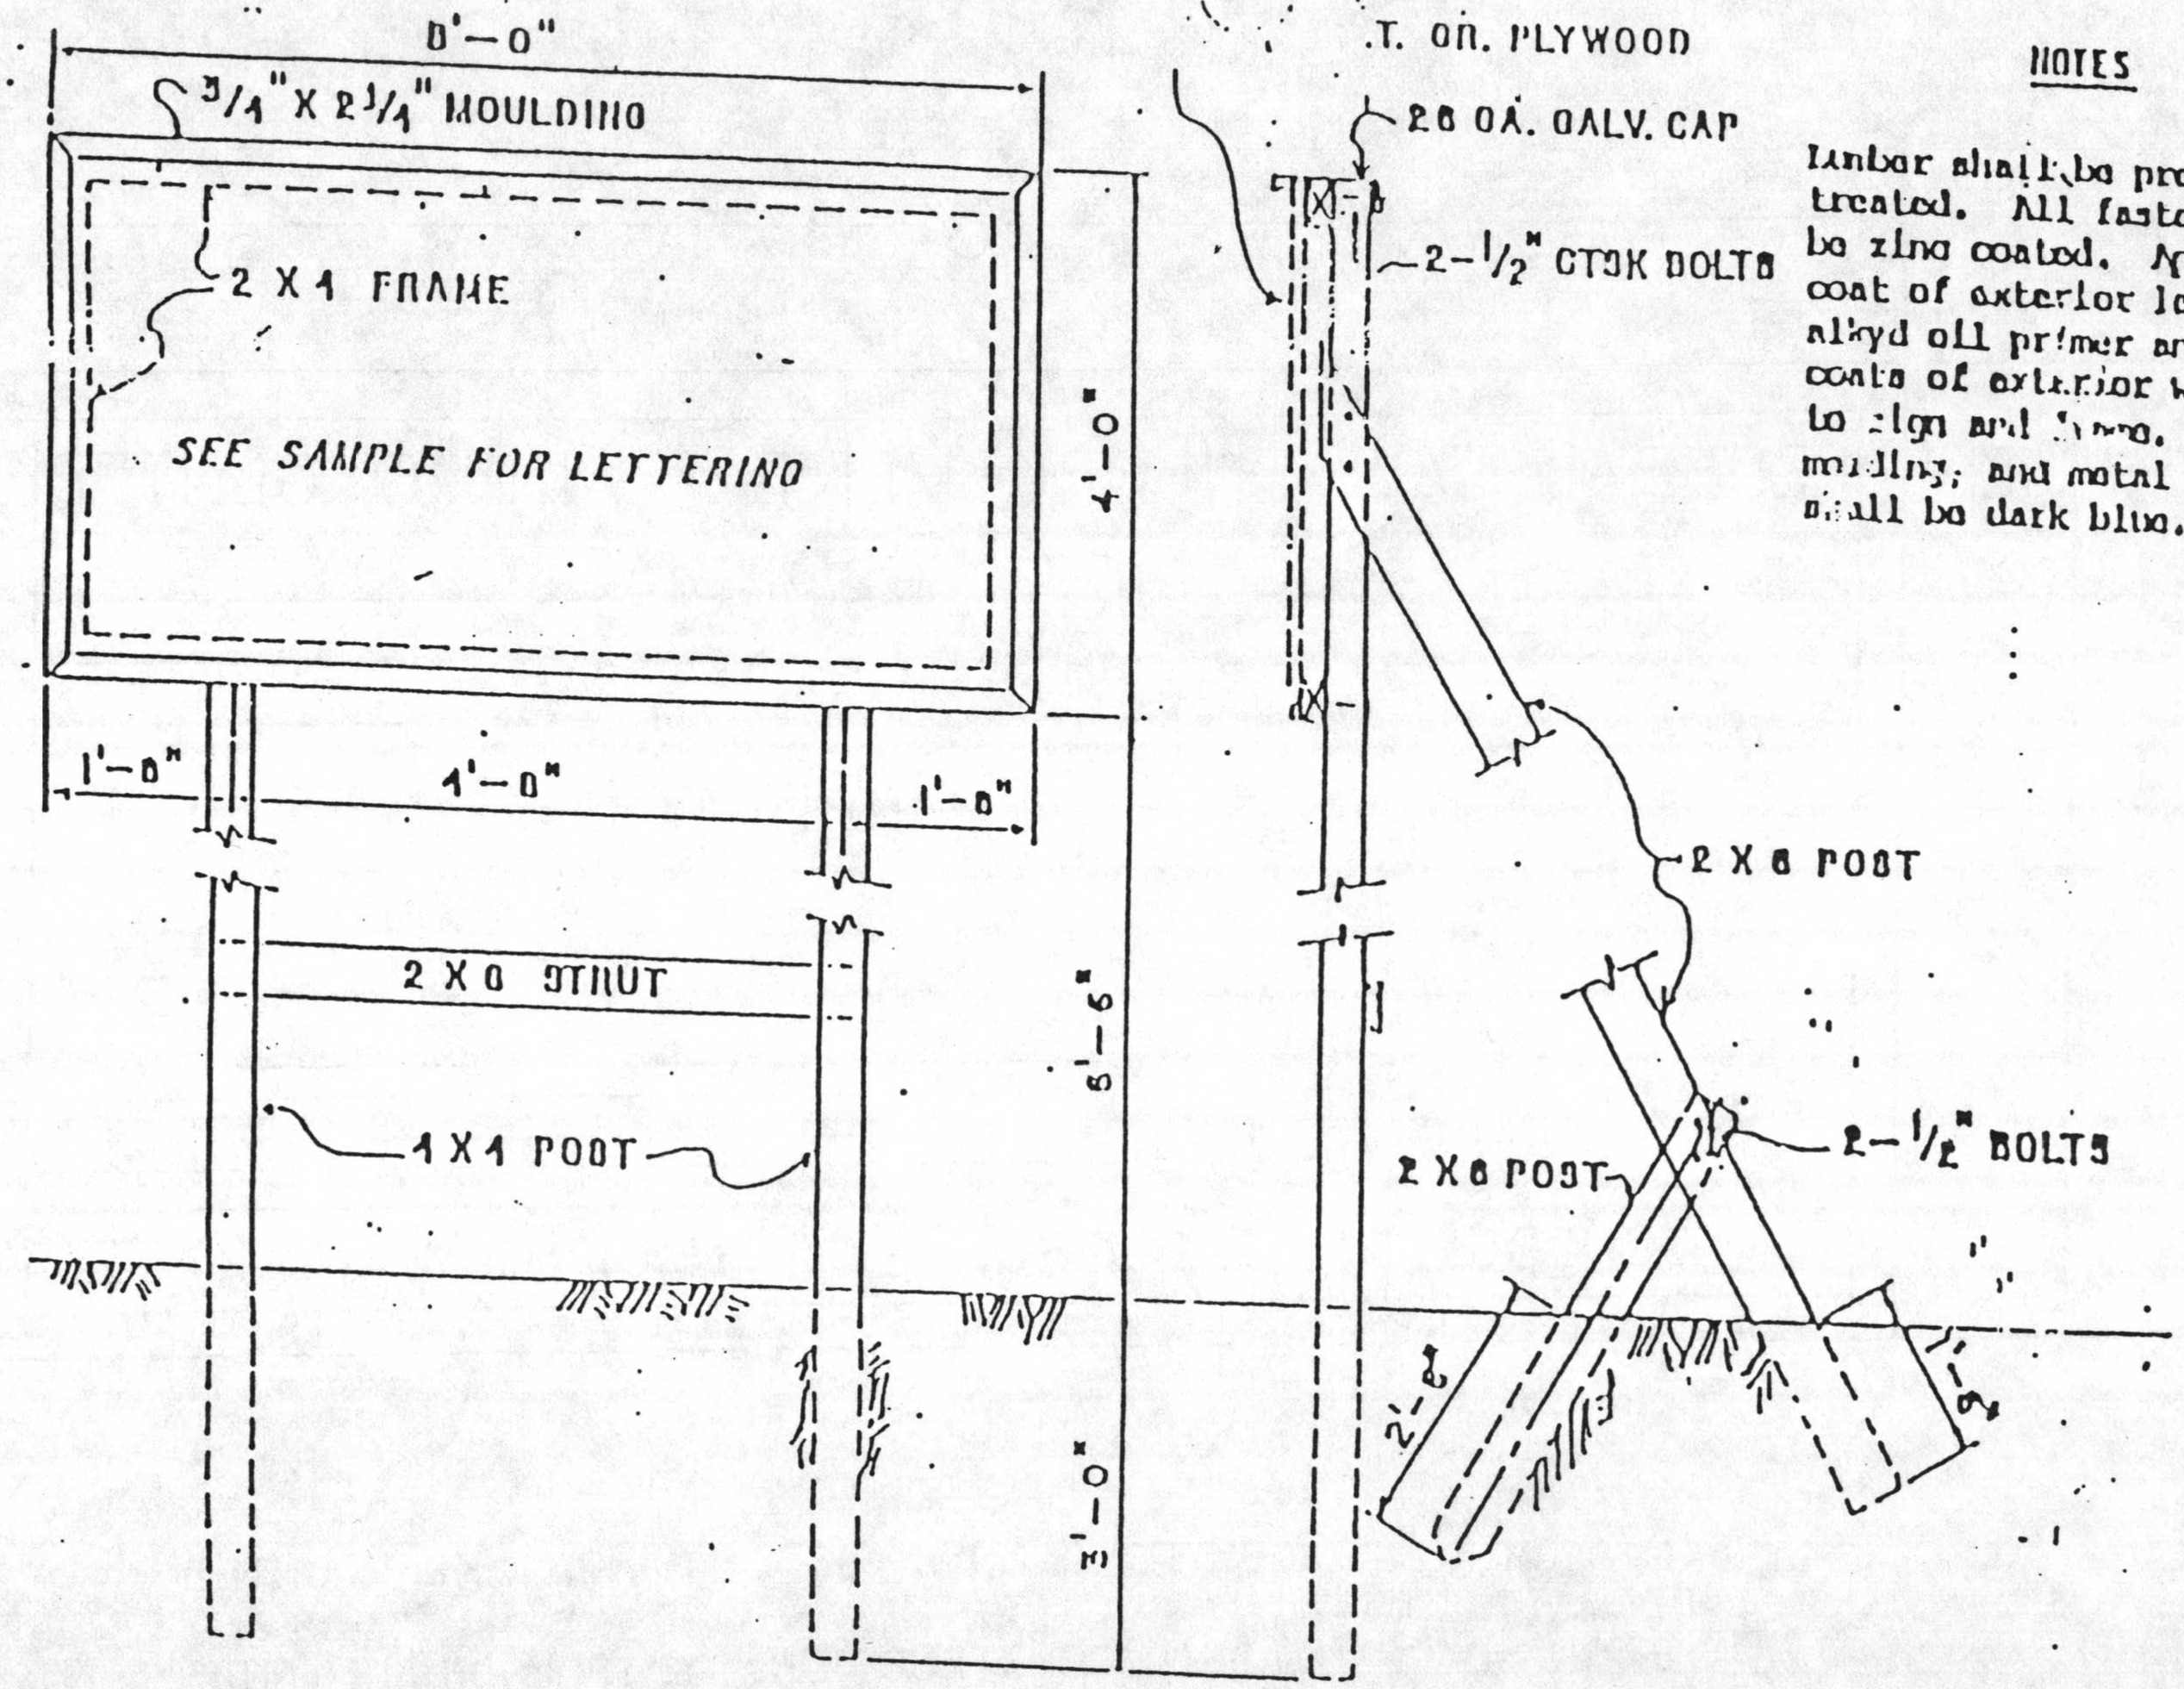

NOTES

Lumber shall be preservative treated. All fasteners shall be zinc coated. Apply one coat of exterior lead-free alkyd oil primer and two coats of exterior white enamel to sign and frame. Letters, molding, and metal cap shall be dark blue.

ATTACHMENT #8-2

TYPICAL CONSTRUCTION SIGN

NOT TO SC'